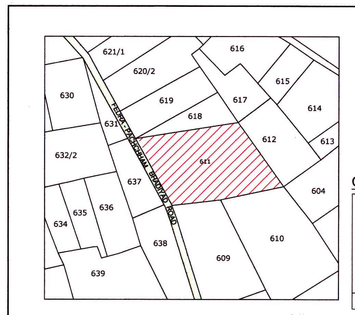

KEY- PLAN

SCALE :- 1CM. : 79.20 MT.

CERTIFICATE

CERTIFIED THAT THE PLOT UNDER REFERENCE WAS SURVEYED BY ME ON ..... AND THE DIMENSION OF SIDES ETC. OF PLOT STATE ON PLAN ARE AS INEASURE ON SITE AND THE AREA SO WORKED OUT TALLIES WITH THE AREA STATED IN DOCUMENT OF OWNERSHIP TITLE RECORD.

ARCHITECT / ENGINEER SIGNATURE

BUILT UP & F.S.I. AREA TABLE : (IN SQ.MT.)

BLOCK	GROUND	FIRST	STAIR CABIN	NO.OF UNITS	TOTAL
A	49.70	49.70	10.58	37	4069.26
B	42.20	42.20	8.54	184	17100.96
C	31.25	31.25	17.51	05	400.05
D	26.86	26.86	15.05	01	68.77
E	58.75	58.75	10.58	11	1408.88
F	28.94	28.94	6.36	01	64.24
CLUB HOUSE	77.10	--	--	--	77.10
TOTAL	322.34	245.24	71.97	239	23189.26

COMMON PLOT AREA CALCULATION

C.P.NO.1	83.95 X (34.45+10.46)/2	= 1885.10	
	1.29 X 61.84 X 1	= 79.77	
	13.12 X 5.16 X 1/2	= 33.85	1998.72
C.P.NO.2	33.21 X 65.54 X 1/2	= 1088.29	1088.29
C.P.NO.3	33.10 X (10.17+14.85)/2 - 7.74	= 406.34	
	72.65 X (11.67+35.75)/2	= 1722.53	2128.87
			5215.88

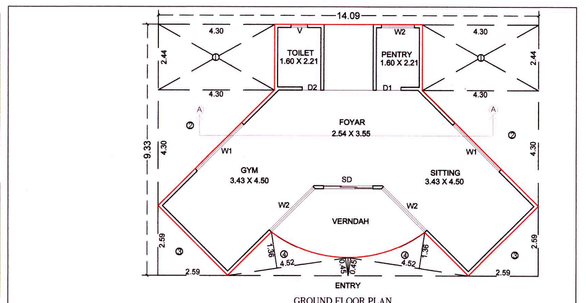

GROUND FLOOR PLAN

PROP. BUILT UP AREA ON CLUB HOUSE :- (IN SQ.MT.)

(1)	14.09 X 9.33 X 1	= 131.46
LESS :-		
(1)	4.30 X 2.44 X 2	= 20.98
(2)	4.30 X 4.30 X 2 X 1/2	= 18.49
(3)	2.59 X 2.59 X 2 X 1/2	= 6.71
(4)	4.52 X (1.30+.45)/2 X 2	= 8.18
TOTAL		= 54.36
NET B.A. AREA ON CLUB HOUSE :-		= 77.10 SQ. MT.

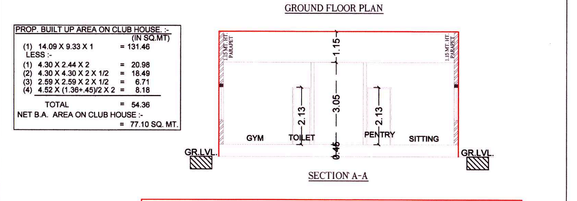

SECTION A-A

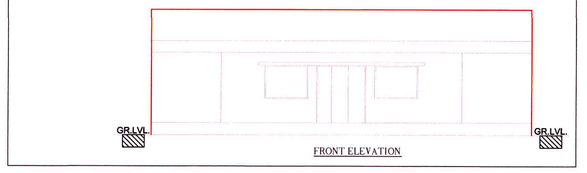

FRONT ELEVATION

PARKING AREA CALC. (CLUB HOUSE)

BUILDING UNIT AREA	= 2128.87 SQ. MTS.
REQ. PARKING (IN 50 %) = 0.50% X 2128.87	= 1064.44 SQ. MT.
PROP. PARKING AREA CAL :-	
(1) 47.92 X 24.28 X 1/2	= 581.75 SQ. MT.
(2) 18.15 X (9.20+ 5.21)/2	= 130.77 SQ. MT.
(3) 44.64 X (8.88+ 7.91)/2	= 374.75 SQ. MT.
(4) 11.42 X (5.65+ 5.47)/2	= 63.50 SQ. MT.
TOTAL	=1150.77 SQ. MT.

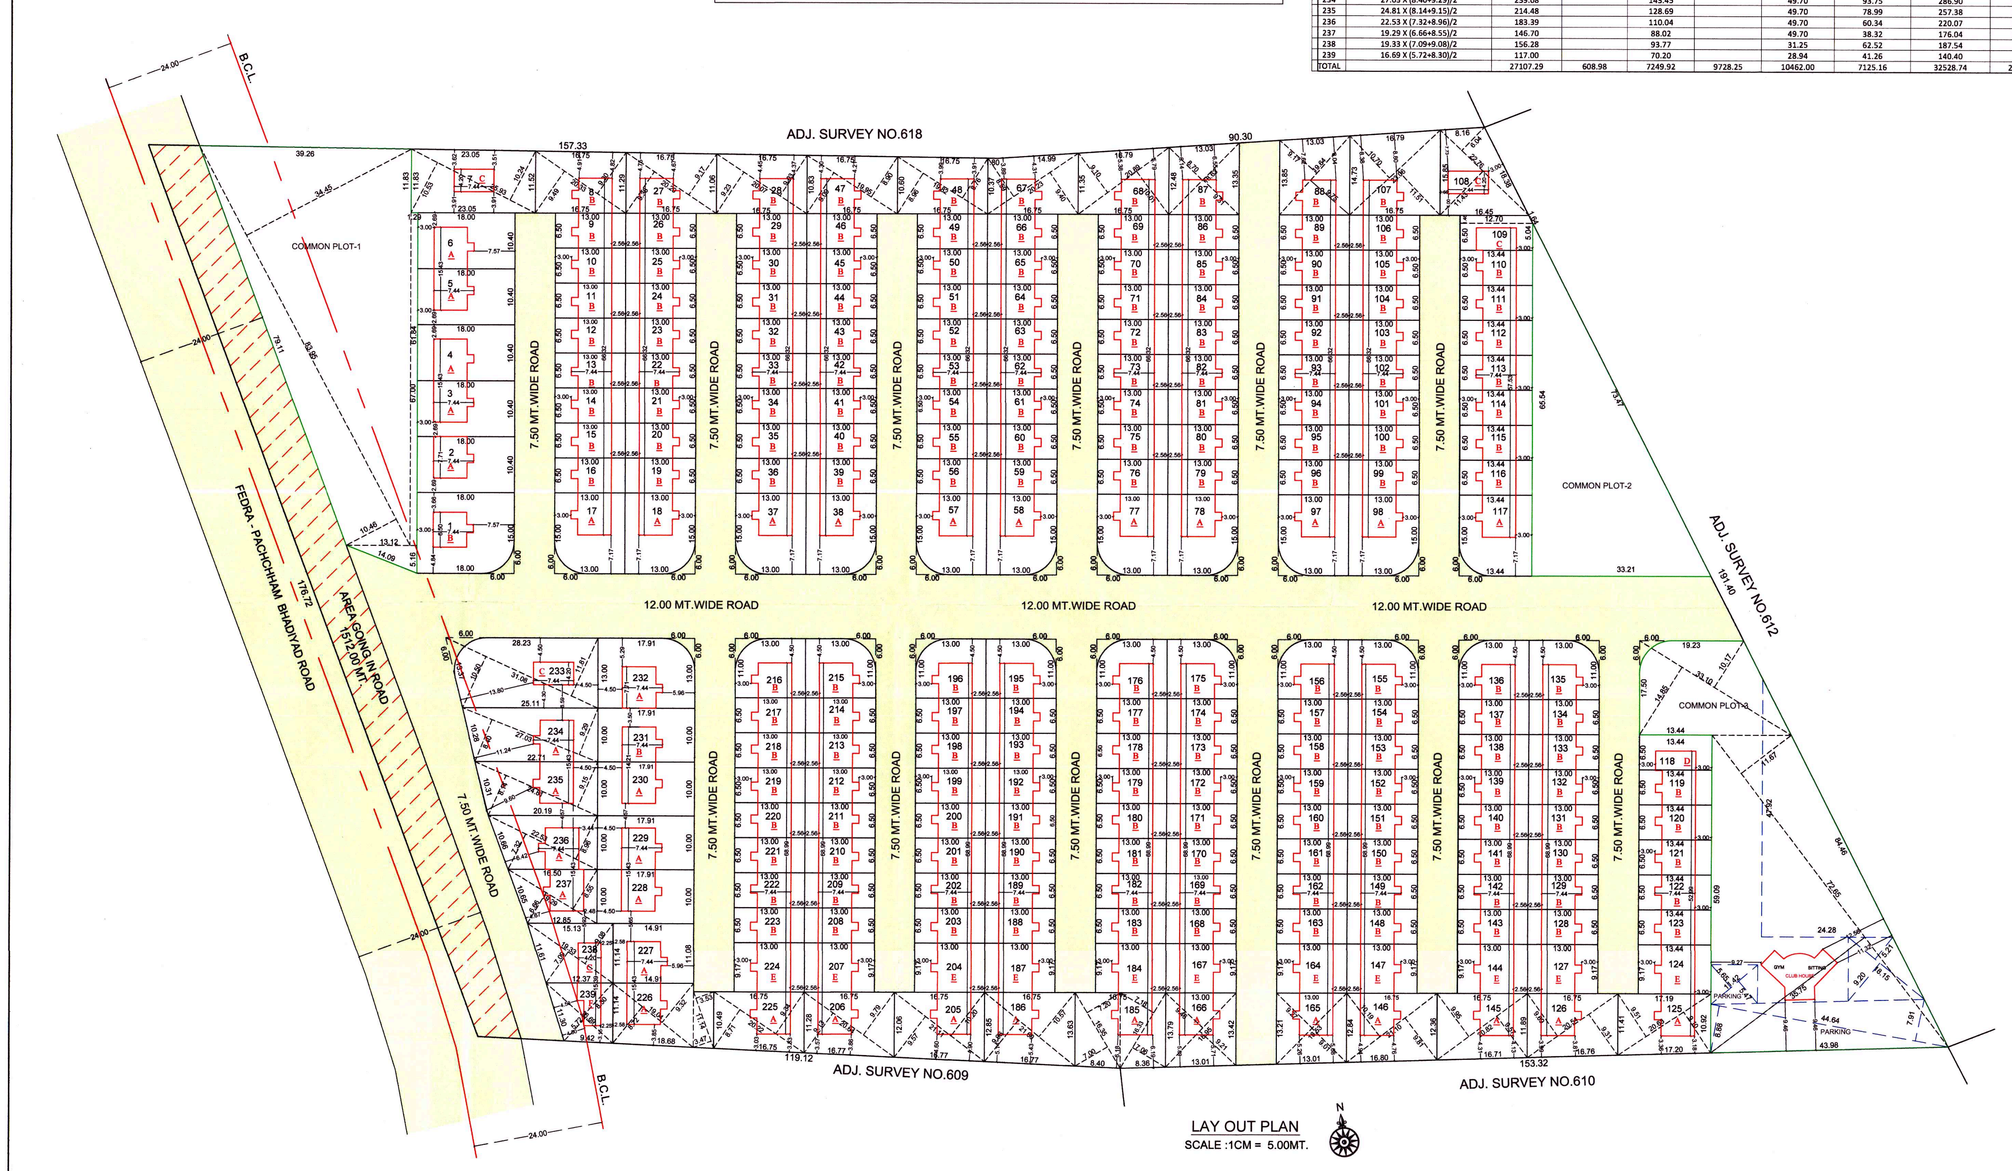

LAY OUT PLAN

SCALE :1CM = 5.00MT.

PLOT NO.	CALCULATION	NET PLOT AREA (IN SQ.MTS.)	PERMI.B.AREA 50%OF P.AREA (250-400 SQ. MTS.)	PERMI.B.AREA 60%OF P.AREA (100-250 SQ. MTS.)	PERMI.B.AREA 70%OF P.AREA (50-100 SQ. MTS.)	PROPOSED BUILT UP AREA (IN SQ.MTS.)	BAL.BUILT UP AREA (IN SQ.MTS.)	PERMI.F.S.I@1.2 (IN SQ.MTS.)	PROPOSED F.S.I (IN SQ.MTS.)	BAL. F.S.I AREA (IN SQ.MTS.)
182	13.00 X 6.50	84.50				59.15	42.20	16.95	101.40	92.94	8.46	221.77
183	13.00 X 6.50	84.50				59.15	42.20	16.95	101.40	92.94	8.46	230.23
184	13.00 X 9.17	119.21			71.53		58.75	12.78	143.05	128.08	14.97	245.20
185	16.33 X (7.18+7.06)/2 + 116.27 16.35 X (7.20+7.00)/2 + 116.09	232.36				139.42		49.70	89.72	278.83	109.98	168.85
186	21.60 X (9.96+10.57)/2	221.72				133.03		49.70	83.33	266.07	109.98	156.09
187	13.00 X 9.17	119.21			71.53		58.75	12.78	143.05	128.08	14.97	7
188	13.00 X 6.50	84.50				59.15	42.20	16.95	101.40	92.94	8.46	8
189	13.00 X 6.50	84.50				59.15	42.20	16.95	101.40	92.94	8.46	9
190	13.00 X 6.50	84.50				59.15	42.20	16.95	101.40	92.94	8.46	10
191	13.00 X 6.50	84.50				59.15	42.20	16.95	101.40	92.94	8.46	11
192	13.00 X 6.50	84.50				59.15	42.20	16.95	101.40	92.94	8.46	12
193	13.00 X 6.50	84.50				59.15	42.20	16.95	101.40	92.94	8.46	13
194	13.00 X 6.50	84.50				59.15	42.20	16.95	101.40	92.94	8.46	14
195	13.00 X 11.00 -7.74	135.26		81.16			42.20	38.96	162.31	92.94	69.37	15
196	13.00 X 11.00 -7.74	135.26		81.16			42.20	38.96	162.31	92.94	69.37	16
197	13.00 X 6.50	84.50				59.15	42.20	16.95	101.40	92.94	8.46	17
198	13.00 X 6.50	84.50				59.15	42.20	16.95	101.40	92.94	8.46	18
199	13.00 X 6.50	84.50				59.15	42.20	16.95	101.40	92.94	8.46	19
200	13.00 X 6.50	84.50				59.15	42.20	16.95	101.40	92.94	8.46	20
201	13.00 X 6.50	84.50				59.15	42.20	16.95	101.40	92.94	8.46	21
202	13.00 X 6.50	84.50				59.15	42.20	16.95	101.40	92.94	8.46	22
203	13.00 X 6.50	84.50				59.15	42.20	16.95	101.40	92.94	8.46	23
204	13.00 X 9.17	119.21			71.53		58.75	12.78	143.05	128.08	14.97	24
205	21.11 X (9.57+10.20)/2	208.67		125.20			49.70	75.50	250.41	109.98	140.43	25
206	20.64 X (9.13+9.79)/2	195.25		117.15			49.70	67.45	234.31	109.98	124.33	26
207	13.00 X 9.17	119.21			71.53		58.75	12.78	143.05	128.08	14.97	27
208	13.00 X 6.50	84.50				59.15	42.20	16.95	101.40	92.94	8.46	28
209	13.00 X 6.50	84.50				59.15	42.20	16.95	101.40	92.94	8.46	29
210	13.00 X 6.50	84.50				59.15	42.20	16.95	101.40	92.94	8.46	30
211	13.00 X 6.50	84.50				59.15	42.20	16.95	101.40	92.94	8.46	31
212	13.00 X 6.50	84.50				59.15	42.20	16.95	101.40	92.94	8.46	32
213	13.00 X 6.50	84.50				59.15	42.20	16.95	101.40	92.94	8.46	33
214	13.00 X 6.50	84.50				59.15	42.20	16.95	101.40	92.94	8.46	34
215	13.00 X 11.00 -7.74	135.26		81.16			42.20	38.96	162.31	92.94	69.37	35
216	13.00 X 11.00 -7.74	135.26		81.16			42.20	38.96	162.31	92.94	69.37	36
217	13.00 X 6.50	84.50				59.15	42.20	16.95	101.40	92.94	8.46	37
218	13.00 X 6.50	84.50				59.15	42.20	16.95	101.40	92.94	8.46	38
219	13.00 X 6.50	84.50				59.15	42.20	16.95	101.40	92.94	8.46	39
220	13.00 X 6.50	84.50				59.15	42.20	16.95	101.40	92.94	8.46	40
221	13.00 X 6.50	84.50				59.15	42.20	16.95	101.40	92.94	8.46	41
222	13.00 X 6.50	84.50				59.15	42.20	16.95	101.40	92.94	8.46	42
223	13.00 X 6.50	84.50				59.15	42.20	16.95	101.40	92.94	8.46	43
224	13.00 X 9.17	119.21			71.53		58.75	12.78	143.05	128.08	14.97	44
225	20.22 X (8.71+9.34)/2	182.49			109.49		49.70	59.79	218.98	109.98	109.00	45
226	11.14 X (3.53+3.47)/2 + 38.99 19.04 X (8.72+9.32)/2 + 171.74	210.73		126.44			49.70	76.74	252.88	109.98	142.90	47
227	14.91 X 11.08	165.20		99.12			49.70	49.42	198.24	109.98	88.26	48
228	17.91 X 10.00	179.10		107.46			49.70	57.76	214.92	109.98	104.94	50
229	17.91 X 10.00	179.10		107.46			49.70	57.76	214.92	109.98	104.94	51
230	17.91 X 10.00	179.10		107.46			49.70	57.76	214.92	109.98	104.94	52
231	17.91 X 10.00	179.10		107.46			42.20	65.26	214.92	92.94	121.98	53
232	17.91 X 13.00 -7.74	225.09		135.05			49.70	85.35	270.11	109.98	160.13	54
233	31.08 X (10.50+11.81)/2 - 7.74	338.96	169.48				31.25	138.23	406.75	80.01	326.74	55
234	27.03 X (8.40+9.29)/2	239.08		143.45			49.70	93.75	286.90	109.98	176.92	56
235	24.81 X (8.14+9.15)/2	214.48		128.69			49.70	78.99	257.38	109.98	147.40	57
236	22.53 X (7.32+8.96)/2	183.39		110.04			49.70	60.34	220.07	109.98	110.09	58
237	19.29 X (6.66+8.55)/2	146.70		88.02			49.70	38.32	176.04	109.98	66.06	59
238	19.33 X (7.09+9.08)/2	156.28			93.77		31.25	62.52	187.54	80.01	107.53	60
239	16.69 X (5.72+8.30)/2	117.00			70.20		28.94	41.26	140.40	64.24	76.16	61
TOTAL		27107.29	608.98	7249.92	9728.25		10462.00	7125.16	32528.74	23112.16	9416.58	62

PLOT NO.	CALCULATION	NET PLOT AREA (IN SQ.MTS.)	PERMI.B.AREA 50%OF P.AREA (250-400 SQ. MTS.)	PERMI.B.AREA 60%OF P.AREA (100-250 SQ. MTS.)	PERMI.B.AREA 70%OF P.AREA (50-100 SQ. MTS.)	PROPOSED BUILT UP AREA (IN SQ.MTS.)	BAL.BUILT UP AREA (IN SQ.MTS.)	PERMI.F.S.I@1.2 (IN SQ.MTS.)	PROPOSED F.S.I (IN SQ.MTS.)	BAL. F.S.I AREA (IN SQ.MTS.)
1	18.00 X 15.00 -7.74	262.26		160.98			42.20	118.78	314.71	92.94	221.77
2	18.00 X 10.40	187.20			112.32		49.70	62.62	224.64	109.98	114.66
3	18.00 X 10.40	187.20			112.32		49.70	62.62	224.64	109.98	114.66
4	18.00 X 10.40	187.20			112.32		49.70	62.62	224.64	109.98	114.66
5	18.00 X 10.40	187.20			112.32		49.70	62.62	224.64	109.98	114.66
6	18.00 X 10.40	187.20			112.32		49.70	62.62	224.64	109.98	114.66
7	25.93 X (10.53+10.24)/2	269.28	150.49				31.25	119.24	323.14	80.01	243.13
8	33.33 X (9.49+9.30)/2	191.00			114.60		42.20	72.40	229.20	92.94	136.26
9	13.00 X 6.50	84.50					59.15	42.20	16.95	101.40	92.94	8.46
10	13.00 X 6.50	84.50					59.15	42.20	16.95	101.40	92.94	8.46
11	13.00 X 6.50	84.50					59.15	42.20	16.95	101.40	92.94	8.46
12	13.00 X 6.50	84.50					59.15	42.20	16.95	101.40	92.94	8.46
13	13.00 X 6.50	84.50					59.15	42.20	16.95	101.40	92.94	8.46
14	13.00 X 6.50	84.50					59.15	42.20	16.95	101.40	92.94	8.46
15	13.00 X 6.50	84.50					59.15	42.20	16.95	101.40	92.94	8.46
16	13.00 X 6.50	84.50					59.15	42.20	16.95	101.40	92.94	8.46
17	13.00 X 15.00 -7.74	187.26				112.36		49.70	62.66	224.71	109.98	114.73
18	13.00 X 15.00 -7.74	187.26				112.36		49.70	62.66	224.71	109.98	114.73
19	13.00 X 6.50	84.50					59.15	42.20	16.95	101.40	92.94	8.46
20	13.00 X 6.50	84.50					59.15	42.20	16.95	101.40	92.94	8.46
21	13.00 X 6.50	84.50					59.15	42.20	16.95	101.40	92.94	8.46
22	13.00 X 6.50	84.50					59.15	42.20	16.95	101.40	92.94	8.46
23	13.00 X 6.50	84.50					59.15	42.20	16.95	101.40	92.94	8.46
24	13.00 X 6.50	84.50					59.15	42.20	16.95	101.40	92.94	8.46
25	13.00 X 6.50	84.50					59.15	42.20	16.95	101.40	92.94	8.46
26	13.00 X 6.50	84.50					59.15	42.20	16.95	101.40	92.94	8.46
27	20.20 X (9.36+9.17)/2	187.15				112.29		42.20	70.09	224.58	92.94	131.64
28	20.07 X (9.23+9.03)/2	183.34				109.94		42.20	67.74	219.89	92.94	126.95
29	13.00 X 6.50	84.50					59.15	42.20	16.95	101.40	92.94	8.46
30	13.00 X 6.50	84.50					59.15	42.20	16.95	101.40	92.94	8.46
31	13.00 X 6.50	84.50					59.15	42.20	16.95	101.40	92.94	8.46
32	13.00 X 6.50	84.50					59.15	42.20	16.95	101.40	92.94	8.46
33	13.00 X 6.50	84.50					59.15	42.20	16.95	101.40	92.94	8.46
34	13.00 X 6.50	84.50					59.15	42.20	16.95	101.40	92.94	8.46
35	13.00 X 6.50	84.50					59.15	42.20	16.95	101.40	92.94	8.46
36	13.00 X 6.50	84.50					59.15	42.20	16.95	101.40	92.94	8.46
37	13.00 X 15.00 -7.74	187.26				112.36		49.70	62.66	224.71	109.98	114.73
38	13.00 X 15.00 -7.74	187.26				112.36		49.70	62.66	224.71	109.98	114.73
39	13.00 X 6.50	84.50					59.15	42.20	16.95	101.40	92.94	8.46
40	13.00 X 6.50	84.50					59.15	42.20	16.95	101.40	92.94	8.46
41	13.00 X 6.50	84.50					59.15	42.20	16.95	101.40	92.94	8.46
42	13.00 X 6.50	84.50					59.15	42.20	16.95	101.40	92.94	8.46
43	13.00 X 6.50	84.50					59.15	42.20	16.95	101.40	92.94	8.46
44	13.00 X 6.50	84.50					59.15	42.20	16.95	101.40	92.94	8.46
45	13.00 X 6.50	84.50					59.15	42.20	16.95	101.40	92.94	8.46
46	13.00 X 6.50	84.50					59.15	42.20	16.95	101.40	92.94	8.46
47	19.95 X (8.90+9.09)/2	179.45			107.67			42.20	65.47	215.34	92.94	122.40
48	19.82 X (8.96+8.76)/2	175.51			105.36			42.20	63.16	210.73	92.94	117.79
49	13.00 X 6.50	84.50					59.15	42.20	16.95	101.40	92.94	8.46
50	13.00 X 6.50	84.50					59.15	42.20	16.95	101.40	92.94	8.46
51	13.00 X 6.50	84.50					59.15	42.20	16.95	101.40	92.94	8.46
52	13.00 X 6.50	84.50					59.15	42.20	16.95	101.40	92.94	8.46
53	13.00 X 6.50	84.50					59.15	42.20	16.95	101.40	92.94	8.46
54	13.00 X 6.50	84.50					59.15	42.20	16.95	101.40	92.94	8.46
55	13.00 X 6.50	84.50					59.15	42.20	16.95	101.40	92.94	8.46
56	13.00 X 6.50	84.50					59.15	42.20	16.95	101.40	92.94	8.46
57	13.00 X 15.00 -7.74	187.26				112.36		49.70	62.66	224.71	109.98	114.73
58	13.00 X 15.00 -7.74	187.26				112.36		49.70	62.66	224.71	109.98	114.73
59	13.00 X 6.50	84.50					59.15	42.20	16.95	101.40	92.94	8.46
60	13.00 X 6.50	84.50					59.15	42.20	16.95	101.40	92.94	8.46
61	13.00 X 6.50	84.50					59.15	42.20	16.95	101.40	92.94	8.46
62	13.00 X 6.50	84.50					59.15	42.20	16.95	101.40	92.94	8.46
63	13.00 X 6.50	84.50					59.15	42.20	16.95	101.40	92.94	8.46
64	13.00 X 6.50	84.50					59.15	42.20	16.95	101.40	92.94	8.46
65	13.00 X 6.50	84.50					59.15	42.20	16.95	101.40	92.94	8.46
66	13.00 X 6.50	84.50					59.15	42.20	16.95	101.40	92.94	8.46
67	20.23 X (8.59 + 9.40)/2	181.97			109.18			42.20	66.98	218.36	92.94	125.42
68	20.89 X (9.10 + 10.01)/2	199.60			119.76			42.20	77.56	239.52	92.94	146.58
69	13.00 X 6.50	84.50					59.15	42.20	16.95	101.40	92.94	8.46
70	13.00 X 6.50	84.50					59.15	42.20	16.95	101.40	92.94	8.46
71	13.00 X 6.50	84.50					59.15	42.20	16.95	101.40	92.94	8.46
72	13.00 X 6.50	84.50					59.15	42.20	16.95	101.40	92.94	8.46
73	13.00 X 6.50	84.50					59.15	42.20	16.95	101.40	92.94	8.46
74	13.00 X 6.50	84.50					59.15	42.20	16.95	101.40	92.94	8.46
75	13.00 X 6.50	84.50					59.15	42.20	16.95	101.40	92.94	8.46
76	13.00 X 6.50	84.50					59.15	42.20	16.95	101.40	92.94	8.46
77	13.00 X 15.00 -7.74	187.26			112.36			49.70	62.66	224.71	109.98	114.73
78	13.00 X 15.00 -7.74	187.26			112.36			49.70	62.66	224.71	109.98	114.73
79	13.00 X 6.50	84.50					59.15	42.20	16.95	101.40	92.94	8.46
80	13.00 X 6.50	84.50					59.15	42.20	16.95	101.40	92.94	8.46
81	13.00 X 6.50	84.50					59.15	42.20	16.95	101.40	92.94	8.46
82	13.00 X 6.50	84.50					59.15	42.20	16.95	101.40	92.94	8.46
83	13.00 X 6.50	84.50					59.15	42.20	16.95	101.40	92.94	8.46
84	13.00 X 6.50	84.50					59.15	42.20	16.95	101.40	92.94	8.46
85	13.00 X 6.50	84.50					59.15	42.20	16.95	101.40	92.94	8.46
86	13.00 X 6.50	84.50					59.15	42.20	16.95	101.40	92.94	8.46
87	18.63 X (8.70+9.31)/2	167.76			100.66			42.20	58.46	201.32	92.94	108.38
88	19.64 X (9.17+9.75)/2	185.79			111.48			42.20	69.28	223.05	92.94	130.01
89	13.00 X 6.50	84.50					59.15	42.20	16.95	101.40	92.94	8.46
90	13.00 X 6.50	84.50					59.15	42.20	16.95	101.40	92.94	8.46
91	13.00 X 6.50	84.50					59.15	42.20	16.95	101.40	92.94	8.46
92	13.00 X 6.50	84.50					59.15	42.20	16.95	101.40	92.94	8.46
93	13.00 X 6.50	84.50					59.15	42.20	16.95	101.40	92.94	8.46
94	13.00 X 6.50	84.50					59.15	42.20	16.95	101.40	92.94	8.46
95	13.00 X 6.50	84.50					59.15	42.20	16.95	101.40	92.94	8.46
96	13.00 X 6.50	84.50					59.15	42.20	16.95	101.40	92.94	8.46
97	13.00 X 15.00 -7.74	187.26			112.36			49.70	62.66	224.71	109.98	114.73
98	13.00 X 15.00 -7.74	187.26			112.36			49.70	62.66	224.71	109.98	114.73
99	13.00 X6.50	84.50					59.15	42.20	16.95	101.40	92.94	8.46
100	13.00 X6.50	84.50					59.15	42.20	16.95	101.40	92.94	8.46
101	13.00 X6.50	84.50					59.15	42.20	16.95	101.40	92.94	8.46
102	13.00 X6.50	84.50					59.15	42.20	16.95	101.40	92.94	8.46
103	13.00 X6.50	84.50					59.15	42.20	16.95	101.40	92.94	8.46
104	13.00 X6.50	84.50					59.15	42.20	16.95	101.40	92.94	8.46
105	13.00 X6.50	84.50					59.15	42.20	16.95	101.40	92.94	8.46
106	13.00 X6.50	84.50					59.15	42.20	16.95	101.40	92.94	8.46
107	23.06 X (10.70+11.51)/2	256.08	128.04					42.20	85.84	307.30	92.94	214.36
108	22.76 X (11.43+6.04)/2 13.44 X 5.04 = 67.74 1.46 X (12.70+13.44)/2 + 19.08	198.83			119.29			31.25	88.04	238.57	80.01	158.56
109		86.82					60.77	31.25	29.52	104.18	80.01	24.17
110	13.44 X 6.50	87.36					61.15	42.20	18.95	104.83	92.94	11.89
111	13.44 X 6.50	87.36					61.15	42.20	18.95	104.83	92.94	11.89
112	13.44 X 6.50	87.36					61.15	42.20	18.95	104.83	92.94	11.89
113	13.44 X 6.50	87.36					61.15	42.20	18.95	104.83	92.94	11.89
114	13.44 X 6.50	87.36					61.15	42.20	18.95	104.83	92.94	11.89
115	13.44 X6.50	87.36					61.15	42.20	18.95	104.83	92.94	11.89
116	13.44 X 6.50	87.36					61.15	42.20	18.95	104.83	92.94	11.89
117	13.44 X 15.00 -7.74	193.86		116.32				49.70	66.42	331.63	109.98	122.65
118	13.44 X 6.50	87.36					61.15	26.86	34.29	104.83	68.77	36.06
119	13.44 X 6.50	87.36					61.15	42.20	18.95	104.83	92.94	11.89
120	13.44 X 6.50	87.36					61.15	42.20	18.95	104.83	92.94	11.89
121	13.44 X 6.50	87.36					61.15	42.20	18.95	104.83	92.94	11.89
122	13.44 X 6.50	87.36					61.15	42.20	18.95	104.83	92.94	11.89
123	13.44 X 6.50	87.36					61.15	42.20	18.95	104.83	92.94	11.89
124	13.44 X 9.17	123.24			73.95			58.75	15.20	147.89	128.08	19.81
125	20.63 X (9.51+9.10)/2	191.96			115.18			49.70	65.48	230.35	109.98	120.37
126	20.54 X (9.69+9.31)/2	195.13			117.08			49.70	67.38	234.16	109.98	124.18
127	13.00 X 9.17	119.21			71.53			58.75	12.78	143.05	128.08	14.97
128	13.00 X 6.50	84.50					59.15	42.20	16.95	101.40	92.94	8.46
129	13.00 X 6.50	84.50					59.15	42.20	16.95	101.40	92.94	8.46
130	13.00 X 6.50	84.50					59.15	42.20	16.95	101.40	92.94	8.46
131	13.00 X 6.50	84.50					59.15	42.20	16.95	101.40	92.94	8.46
132	13.00 X 6.50	84.50					59.15	42.20	16.95	101.40	92.94	8.46
133	13.00 X 6.50	84.50					59.15	42.20	16.95	101.40	92.94	8.46
134	13.00 X 6.50	84.50					59.15	42.20	16.95	101.40	92.94	8.46
135	13.00 X 11.00 -7.74	135.26		81.16				42.20	38.96	162.31	92.94	69.37
136	13.00 X 11.00 -7.74	135.26		81.16				42.20	38.96	162.31	92.94	69.37
137	13.00 X 6.50	84.50					59.15	42.20	16.95	101.40	92.94	8.46
138	13.00 X 6.50	84.50					59.15	42.20	16.